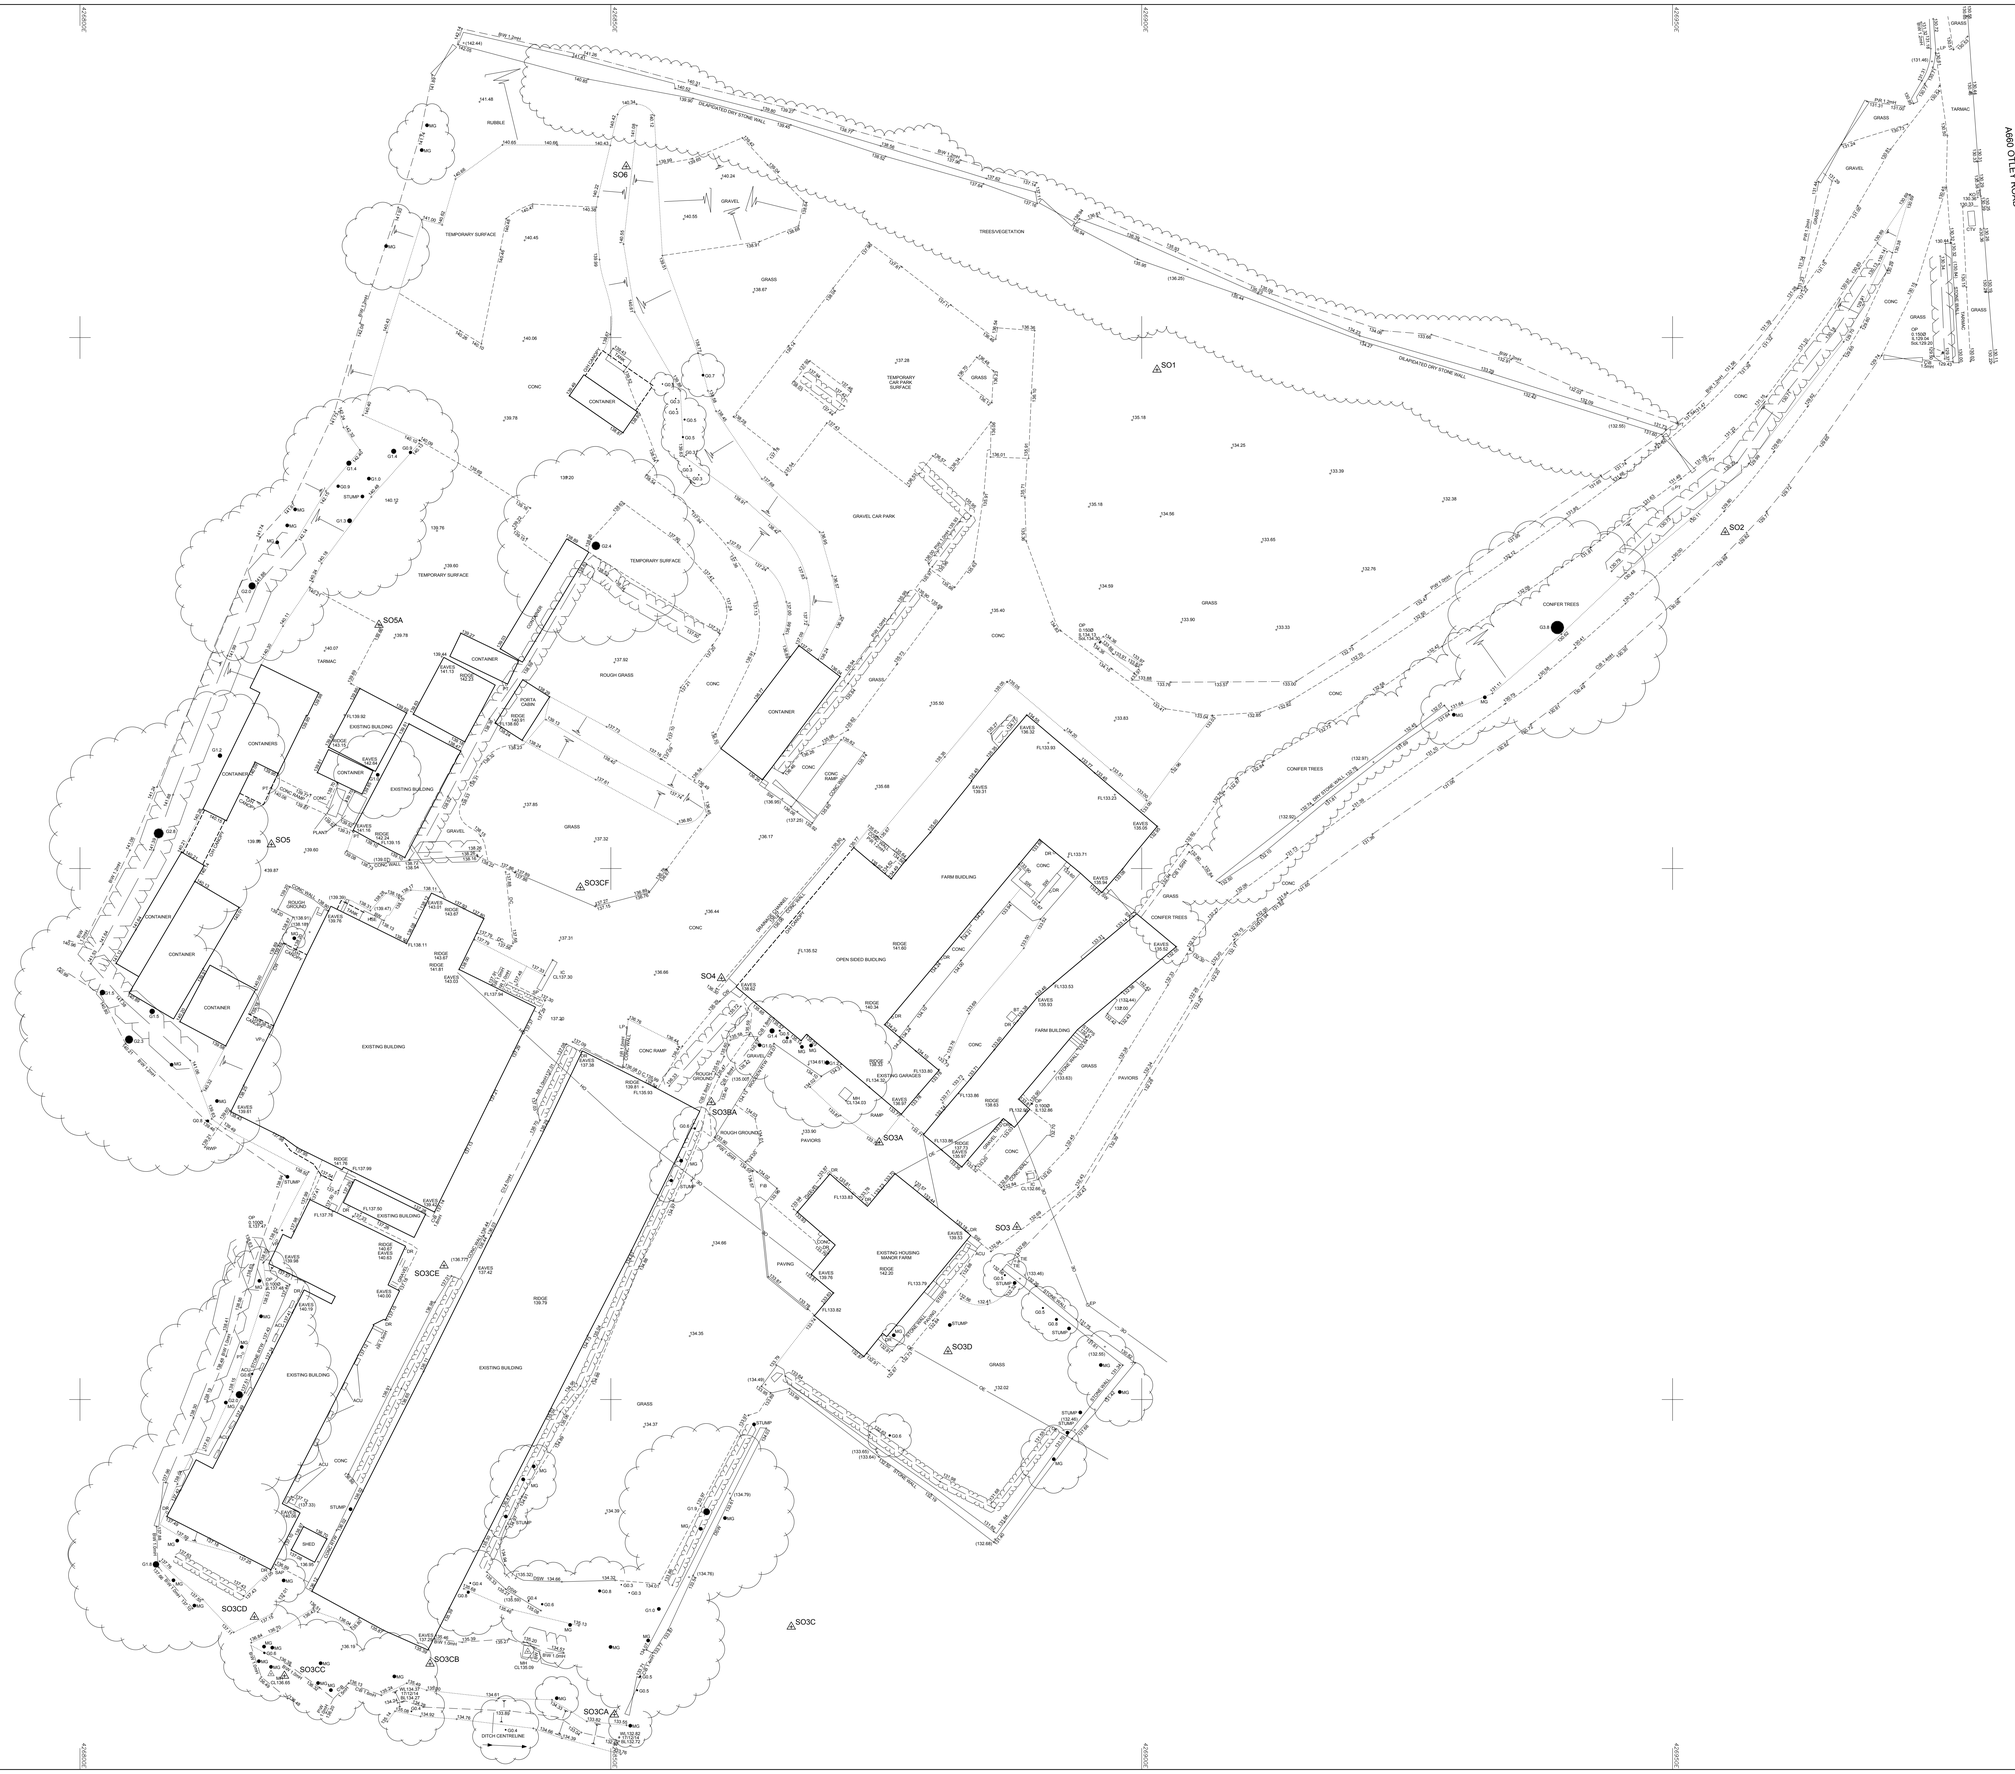

© Survey Operations Limited 2015
Reproduction in whole or in part by any means is prohibited without the prior permission of Survey Operations Limited.

N

Note:
The survey is plotted on a plane local Grid. Orientation to National Grid.
All levels relate to Ordnance Datum, achieved using the OS National GPS Network.

Survey Control Markers established for Mapping purposes only and should not be used for Construction without the written approval of Survey Operations Ltd.

Levels in parenthesis indicate top of walls

SURVEY STATIONS

Name	Eastings	Northings	Height
SO1	426901.44	440696.97	135.27
SO2	426888.24	440616.21	132.80
SO3	426888.24	440616.21	132.80
SO3A	426875.27	440624.20	133.71
SO3BA	426859.46	440628.00	135.35
SO3C	426866.99	440578.60	132.80
SO3CA	426850.34	440570.33	133.83
SO3CB	426832.97	440575.12	135.42
SO3CC	426816.43	440579.53	137.14
SO3CD	426816.43	440579.53	137.14
SO3CE	426834.29	440612.61	137.12
SO3CF	426847.13	440648.26	137.37
SO3D	426881.75	440604.53	132.46
SO4	426818.02	440652.27	139.91
SO5	426818.02	440652.27	139.91
SO6	426851.45	440716.11	141.37

Revision - Date - Description
A - 22/01/15 - Sheet Layout Amended

STANDARD REFERENCE & ABBREVIATIONS

(MG).....Assumed Mouse
AB.....Air Brick
AV.....Air Valve
B/B.....Barbed Wire
BAR.....Barrier
BH.....Bollahe Beacon
BH.....Borehole
BL.....Bed Level
BO.....Bollard
BS.....Bus Stop
BT Box.....British Telecom Box
BT.....British Telecom St
BWTH.....Brick Retaining Wall
BW.....Brick Wall
C/B.....Close Boarded
C/I.....Corrugated Iron
C/P.....Chestnut Paling
CB.....Control Box
CBW.....Concrete Block Wall
CCTV.....Closed Circuit TV
CH.....Cable Duct
CEL.....Cellar Light
Ch%.....Chain Link
CHY.....Chimney
CL.....Cover Level
CM.....Cable Marker
COL.....Column
CONC.....Concrete
CP.....Catch Pit
CRTW.....Concrete Retaining Wall
CTV.....Cable Television
CUL.....Culvert
CW.....Concrete Block Wall
DPC.....Damp Proof Course
DR.....Drain
DW.....Dry Stone Wall
ECP.....Electricity Cable Pit
EIC.....Electricity Inspection Cover
EJ.....Expansion Joint
EJB.....Electricity Junction Box
EL SUB STN..Electricity Sub Station
EL.....Eaves Level
ELB.....Electricity Box
EP.....Electricity Pole
ER.....Earth Rod
ETL.....Electricity Transmission Line
FB.....Flower Bed
FH.....Fire Hydrant
FL.....Floor Level
FP.....Flagpole
G*.*.....Girth (of tree)
G.....Gulley
GAB.....Gabion
GIP.....Gas Inlet Pipe
GMK.....Gas Marker
GOT.....Gas Stop Tap (Domestic)
GSV.....Gas Stop Valve (Mains)
HSE.....Housing
HT.....Height
HV.....High Voltage
I/R.....Iron Railing
IC.....Inspection Cover
IL.....Invert Level
IP.....Inlet Pipe
KO.....Kerb Outlet
LB.....Letter Box
LP.....Lamp Post
MB.....Multi-Birth
MH.....Manhole
MKR.....Marker
MP.....Mooring Point
NP.....Street Name Plate
O/H.....Overhead
O/P.....Open Paling
OE.....Overhead Electric Wire
OP.....Outfall Pipe
OSBM.....Ordnance Survey Bench Mark
OT.....Overhead Telecom Wire
P/C.....Post & Chain
P/R.....Post & Rail
P/W.....Post & Wire
PAV.....Paving
PB.....Pillar Box
PC.....Pedestrian Crossing
PP.....Petrol Pump
PT.....Post or Pillar
RE.....Rodding Eye
RD.....Road Pipe
RTW.....Retaining Wall
RWP.....Rain Water Pipe
SAP.....Sapling
SL.....Sump Level
SOL.....Soffit Level
SP.....Sign Post
SPL.....Springing Level
SRTW.....Stone Retaining Wall
SVP.....Soil Vent Pipe
TAC.....Tactile Paving
TB.....Traffic Bollard
TBM.....Temporary Bench Mark
TCB.....Telephone Call Box
TFR.....Taken From Records
TIE.....Anchor Point (Boats/Poles)
TL.....Traffic Light
TLB.....Traffic Light Control Box
TM.....Ticket Machine
TRE.....Turbine
TP.....Telecommunications Pole
TPIT.....Trial Pit
TS.....Trash Screen
U/C.....Under Construction
U/G.....Underground
UTL.....Unable to Lift (SM,IC etc)
UTS.....Unable to Survey
VDP.....Vehicle Detector Pad
VP.....Vent Pipe
W/B.....Wire Mesh
WL.....Water Level
WM.....Water Meter
WO.....Wash Out
WP.....Waste Pipe
WST.....Water Stop Tap (Domestic)
WSV.....Water Stop Valve (Mains)

SurveY OPERATIONS
Smith Street, Skelmersdale, Lancs. WN8 8LN
Tel: 01695 725662 Fax: 01695 51816
Email: mail@survops.co.uk - www.survops.co.uk

Client
Steven Abbott Associates

Drawing Title
Topographical Survey of Land at
GREEN TEK
LEEDS
SHEET 1 OF 2

Scale(s)	1:200	Surveyor	PW
Date	JAN 15	Drawn	AC/DIF
Job Number	14K108	Checked	MG

Sheet Size & Drg Number & Revision
A0 14K108/001 A